


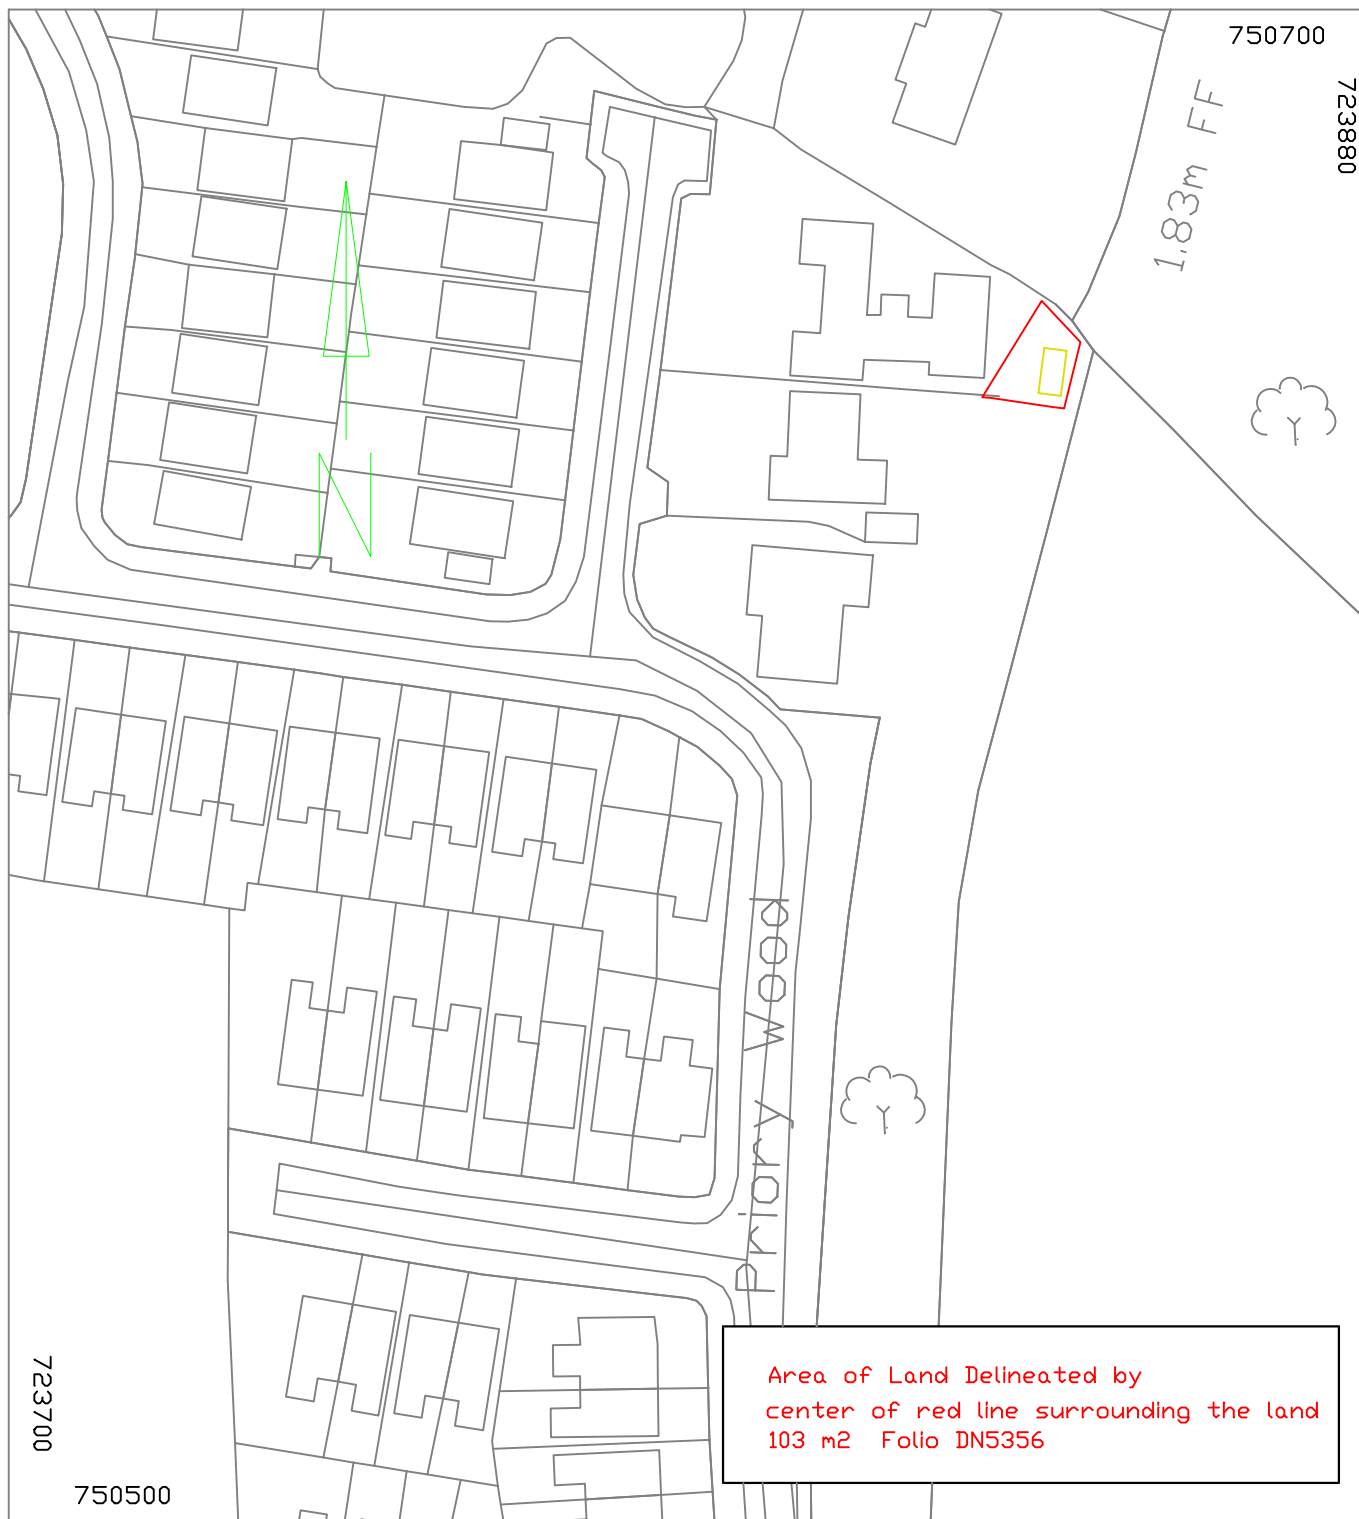

 Comhairle Contae Fhine Gall FINGAL COUNTY COUNCIL	Dwg No: LA-4012-26		D.S.Ref:	
	Date: 20 Feb 2026		Drawn By: LJM	
Project: Land at House C - Priory Wood	Scale: 1/1000		Checked:	
	Dev. File No: LD1297		Job No. SM/12/26	
Land to be transferred to : with respect to LD1297	Gross Area :			
	Road Area :			
©Táirte Éireann. All rights reserved. Licence number CYAL50441400	Nett Area :			