


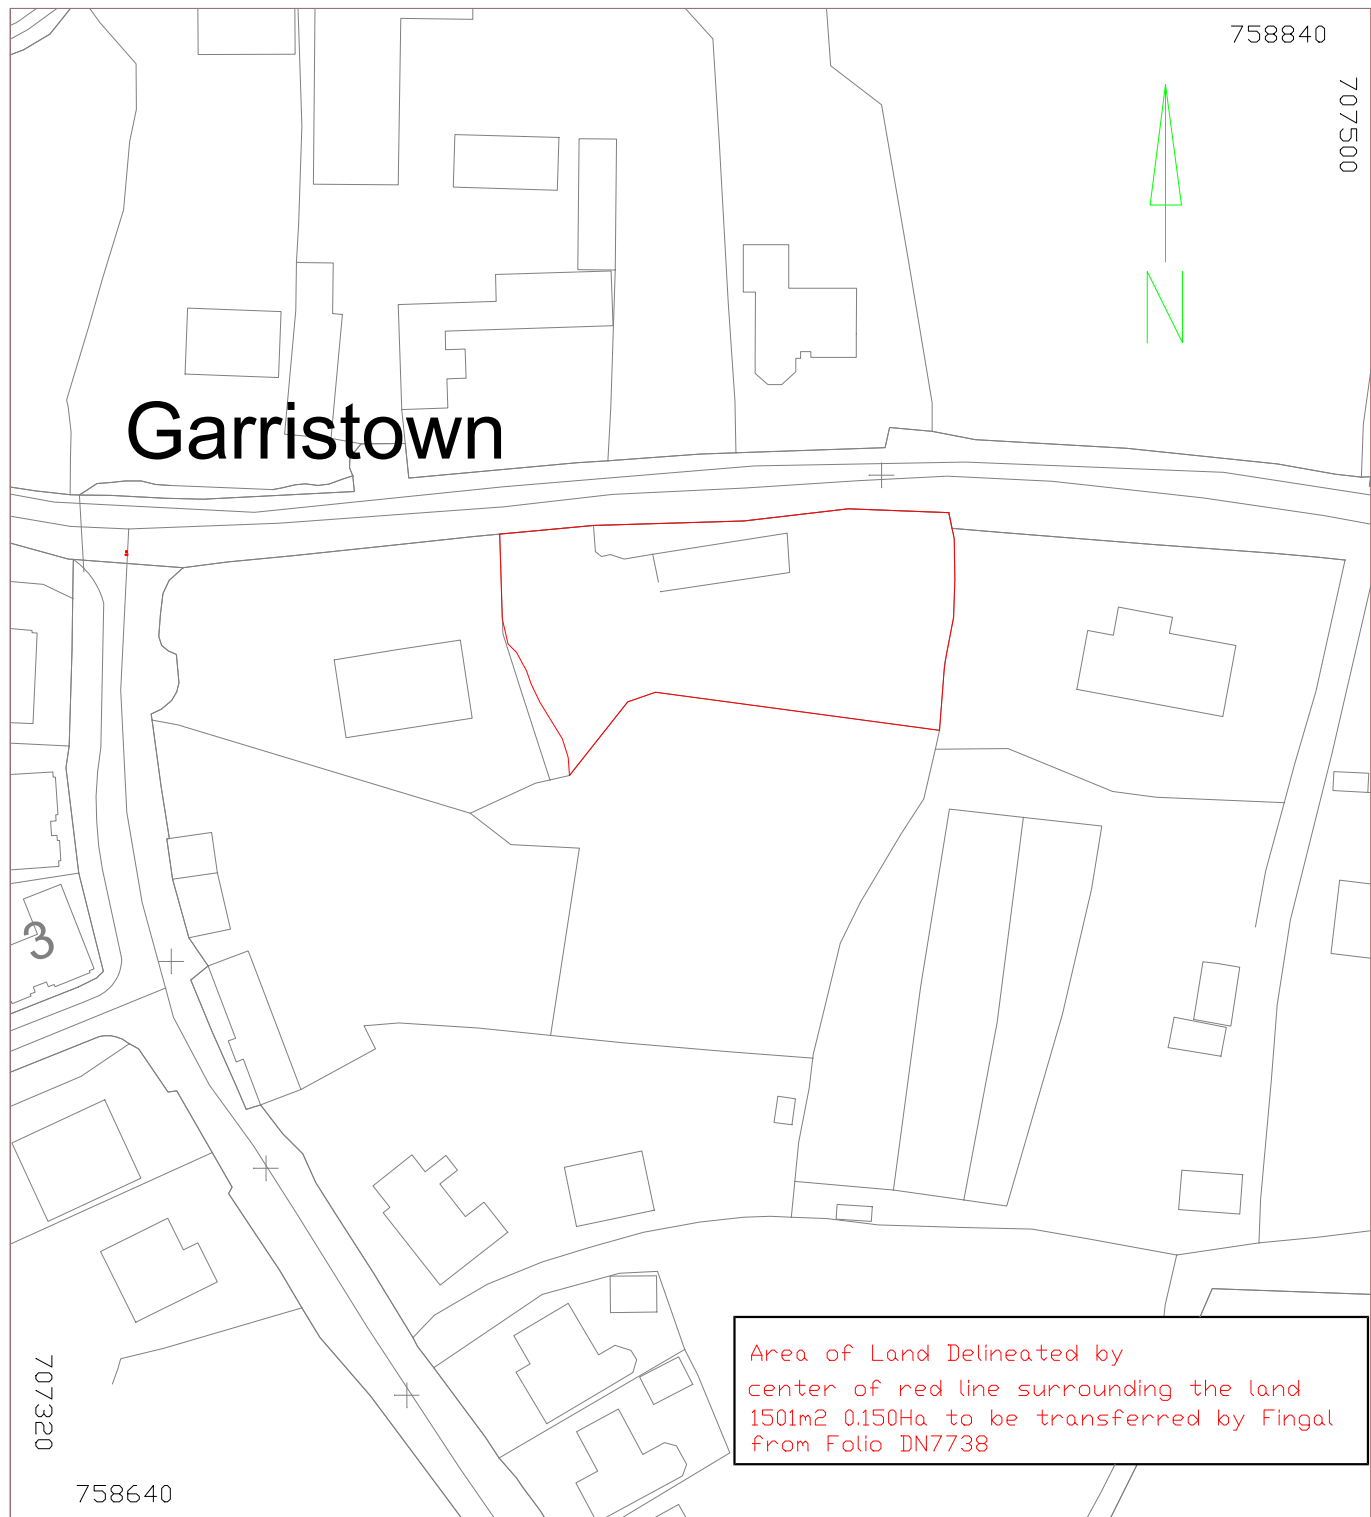

 Comhairle Contae Fhine Gall Fingal County Council	Dwg No: LA-223-22		D.S.Ref:		
	Date: 14 May-2025		Drawn By: LJM		
	Scale: 1/1000		Checked:		
	Dev. File No: LD 1464		Job No. SM/123/22		
	Gross Area :				
Project: Lands at Garristown		Road Area :			
Land to be transferred by: Fingal Co Co		Nett Area :			
Ordnance Survey Ireland. All rights reserved. 2017/24/CCMAI/Fingal County Council.		Licence number			