
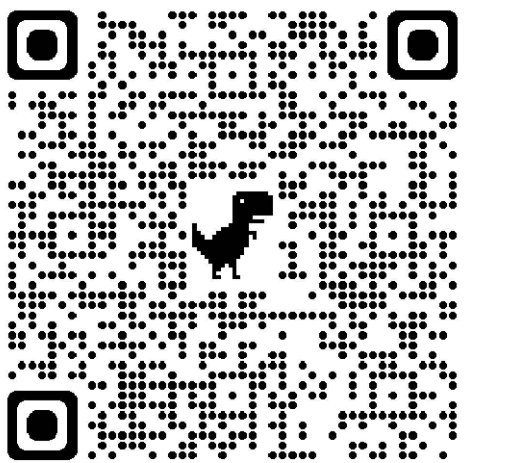


Mainline Schedule					Manhole Schedule				
ID	C.L.	B.D.	I.L.	Pipe Diameter	ID	C.L.	I.L.	B.D.	Pipe Diameter
FS10	39.692	38.342	37.337	Ø 225mm	SW12	37.742	37.842		Ø 300mm
FS11	38.576	36.901		Ø 225mm	SW13	38.512	36.83		Ø 300mm
FS12	37.085	35.405		Ø 225mm	SW14	37.072	35.417		Ø 300mm
FS13	36.721	35.123		Ø 225mm	SW15	36.688	35.004		Ø 300mm
FS10.2	42.312	40.574		Ø 225mm	SW12.2	42.379	40.589		Ø 225mm
FS10.1	40.005	38.465	37.54	Ø 225mm	SW12.1	40.148	38.45		Ø 225mm
FS10	39.692	37.337			SW12	39.742	37.842		
FS1.1	44.008	41.39		Ø 150mm	SW12.1	39.655	38.53		
FS1.2	43.665	41.6			SW12.1	40.148	38.45		
FS16.2.2	39.372	37.687		Ø 225mm					

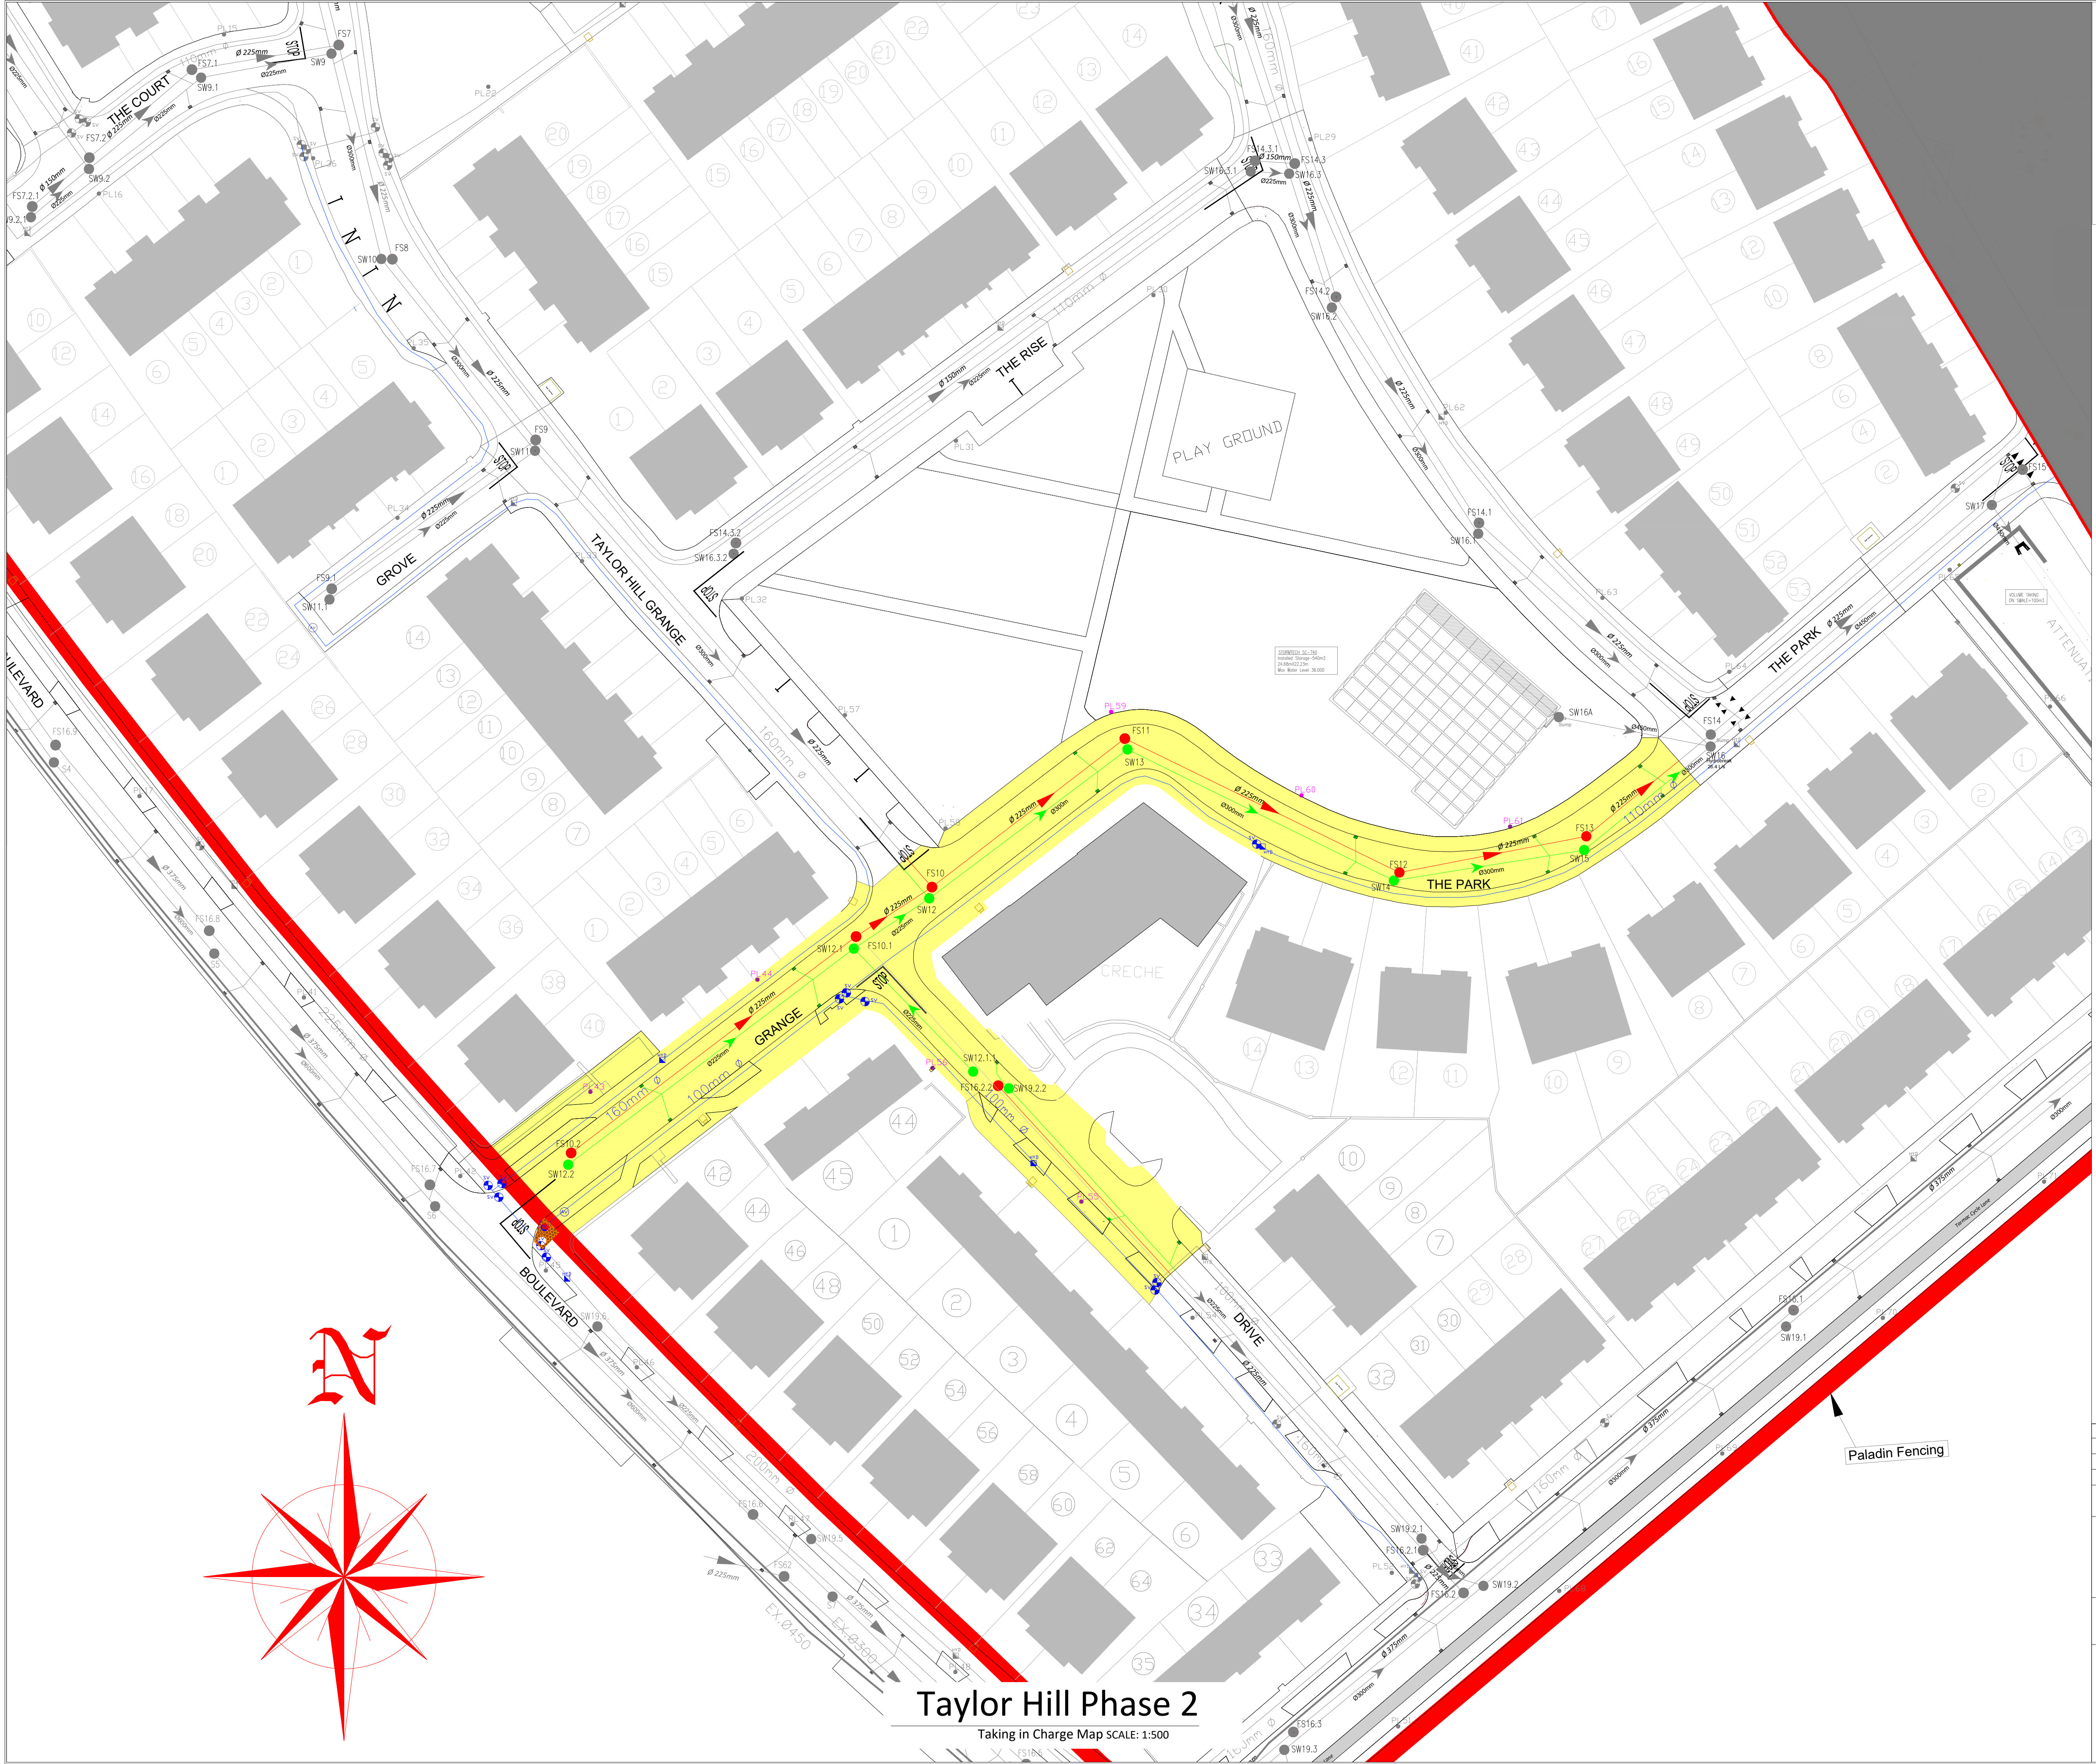

Site location
QR code

SENIOR ENGINEER: COLIN GALLAGHER			
DATE:	May 2002	SURVEYED BY:	D.Curtis/Y.Cao
CHECKED BY:	A.O'Callaghan	DRAWN BY:	AP/Y.Cao
APPROVED BY:	M.Byrne	BC:	BC 1821
DRAWING NUMBER:	REV:	SCALE:	1:500 @ A1
BC-1821-1001		DS Ref:	2583-15

Comhairle Contae
Fhine Gall
Fingal County
Council



Inspectorate Division

TAKING IN CHARGE Taylor Hill Phase 2
Clonard Balbriggan Rural

 Areas proposed to be taken in charge

 Foul Water System proposed to be taken in charge.

 Surface Water System proposed to be taken in charge.
  Hydrant
  Sluice Valve