

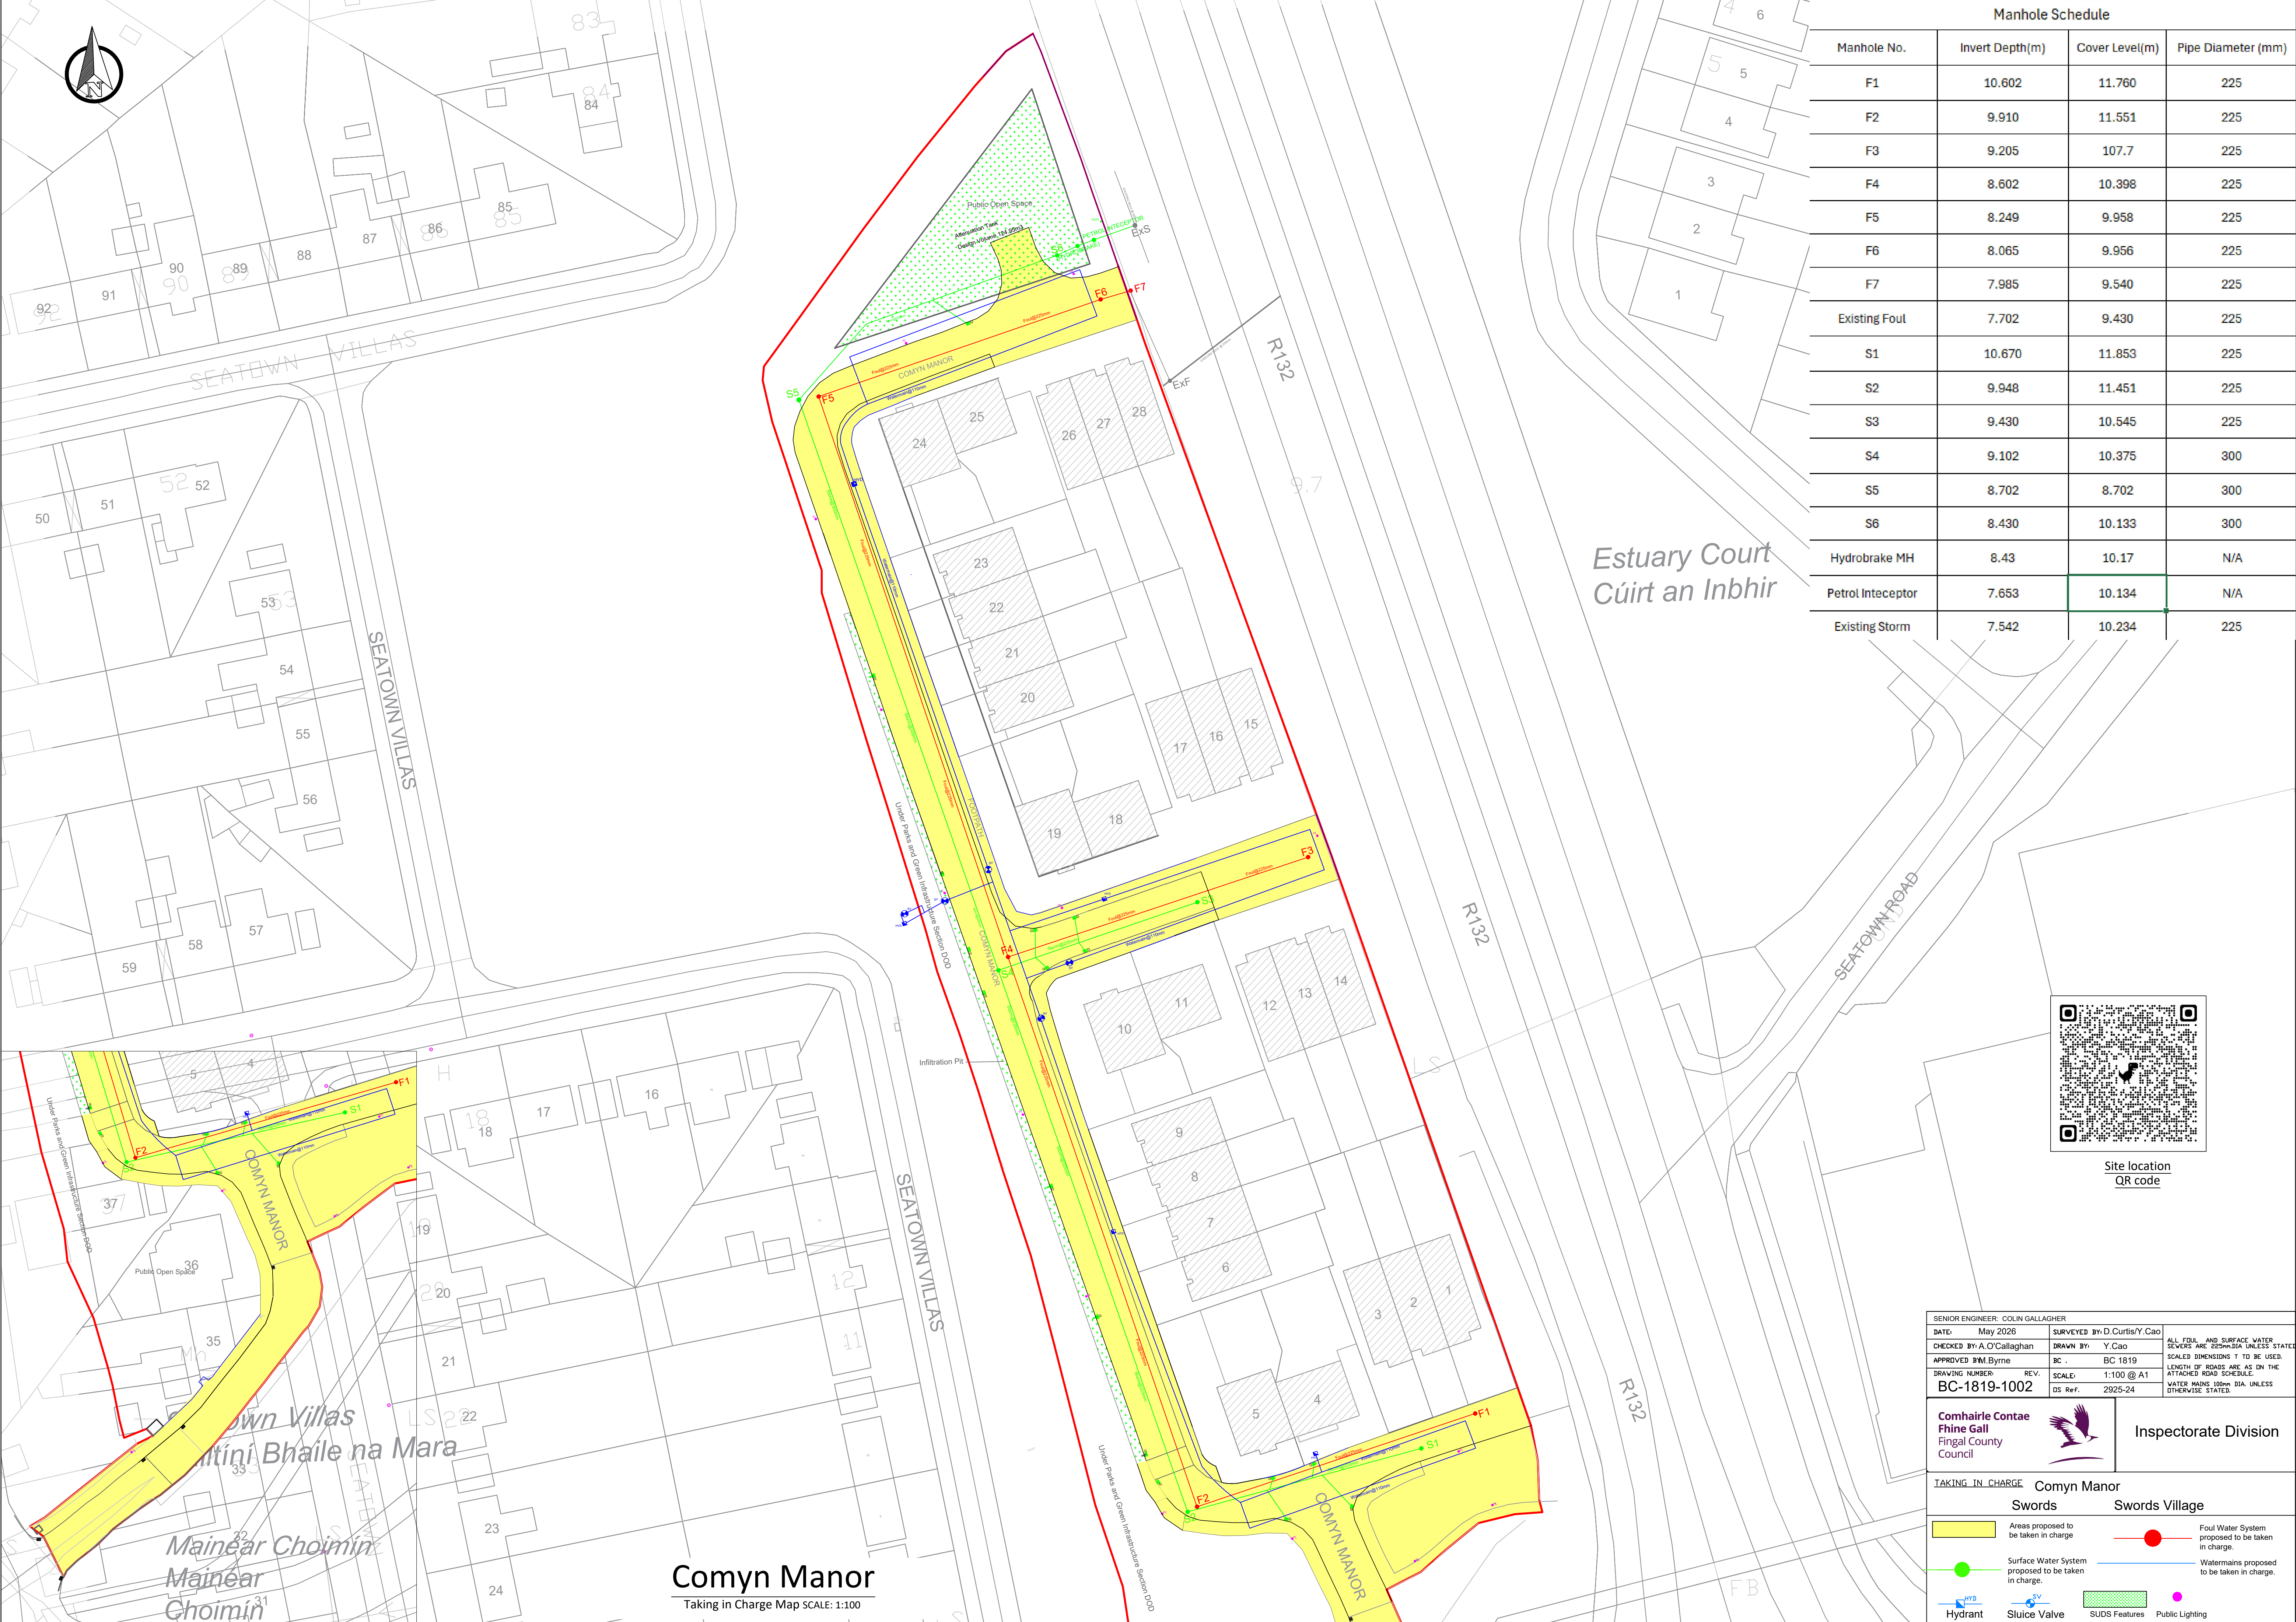


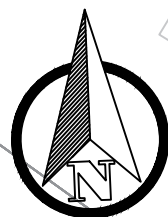

Manhole Schedule			
Manhole No.	Invert Depth(m)	Cover Level(m)	Pipe Diameter (mm)
F1	10.602	11.760	225
F2	9.910	11.551	225
F3	9.205	107.7	225
F4	8.602	10.398	225
F5	8.249	9.958	225
F6	8.065	9.956	225
F7	7.985	9.540	225
Existing Foul	7.702	9.430	225
S1	10.670	11.853	225
S2	9.948	11.451	225
S3	9.430	10.545	225
S4	9.102	10.375	300
S5	8.702	8.702	300
S6	8.430	10.133	300
Hydrobrake MH	8.43	10.17	N/A
Petrol Interceptor	7.653	10.134	N/A
Existing Storm	7.542	10.234	225

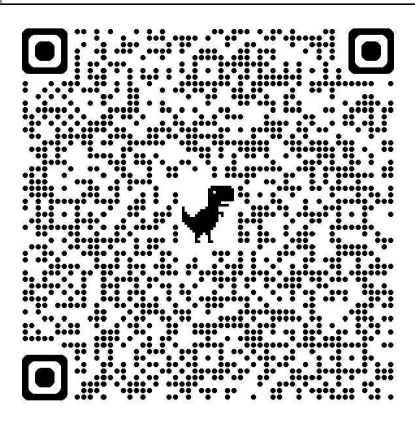

Site location
QR code

SENIOR ENGINEER: COLIN GALLAGHER			
DATE: May 2026	SURVEYED BY: D.Curtis/Y.Cao	ALL FILL AND SURFACE WATER LEVELS ARE 200mm DIA UNLESS STATED. SCALED DIMENSIONS 1 TO BE USED. LENGTH OF ROADS ARE AS ON THE ATTACHED ROAD SCHEDULE. WATER MAINS 100mm DIA UNLESS OTHERWISE STATED.	
CHECKED BY: A.O'Callaghan	DRAWN BY: Y.Cao		
APPROVED BY: M.Byrne	BC: BC 1819		
DRAWING NUMBER: BC-1819-1002	REV: 2925-24		

Comhairle Contae
Fine Gall
Fingal County
Council

Inspectorate Division

TAKING IN CHARGE

Comyn Manor

Swords

Swords Village

Areas proposed to be taken in charge

Surface Water System proposed to be taken in charge.

Hydrant

Foul Water System proposed to be taken in charge.

Watermains proposed to be taken in charge.

Sluice Valve

SUDS Features

Public Lighting

Comyn Manor

Taking in Charge Map SCALE: 1:100